


6TH FLOOR PLAN

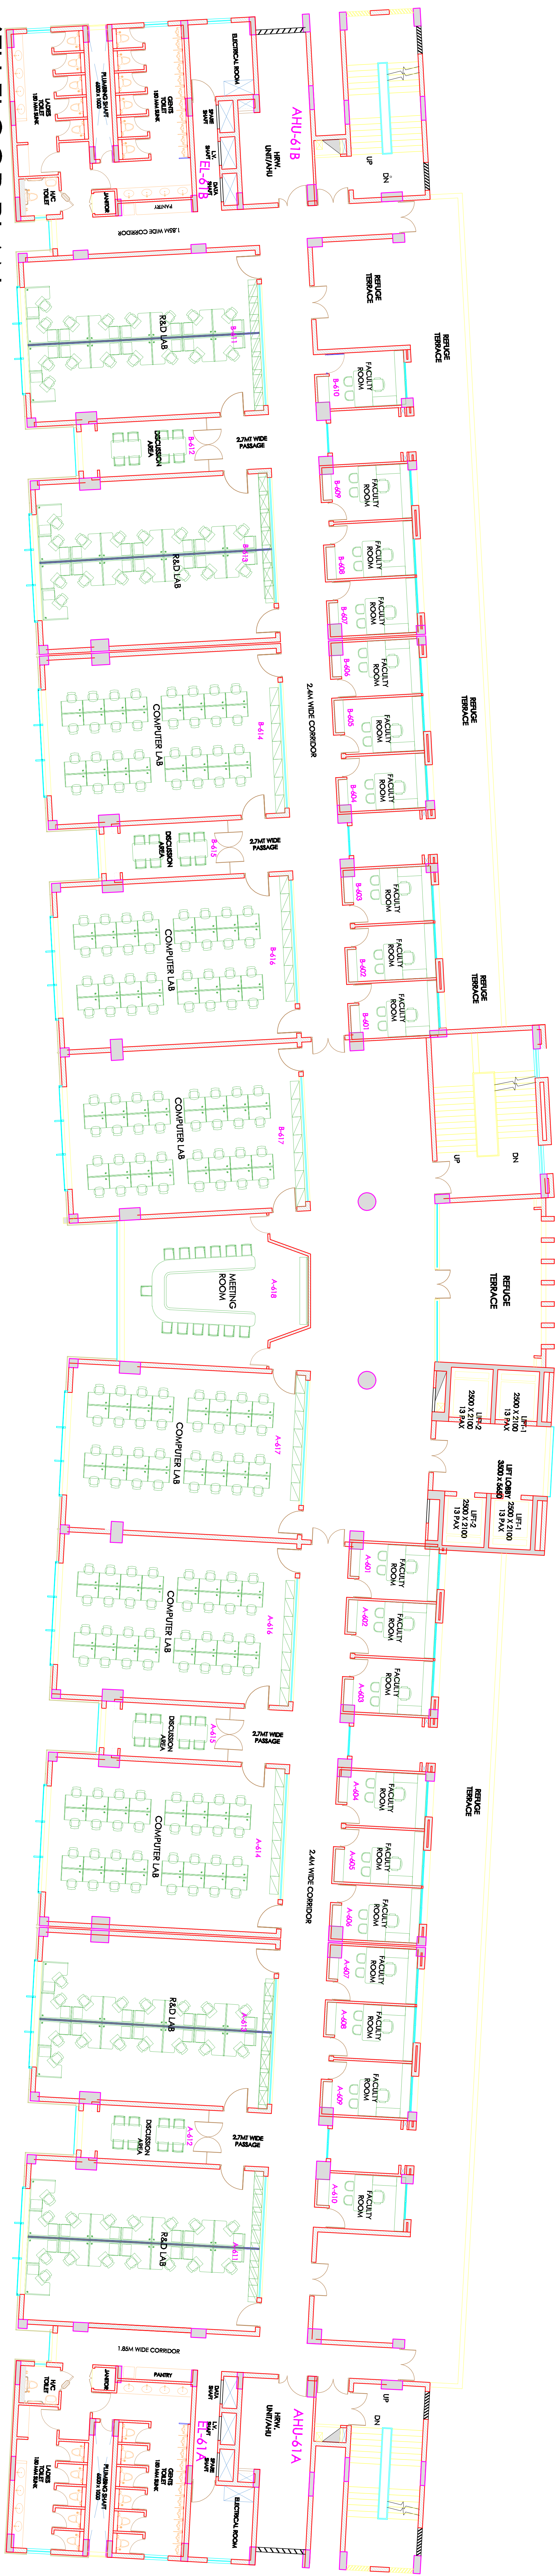

7TH FLOOR PLAN

