


GR. FLOOR PLAN

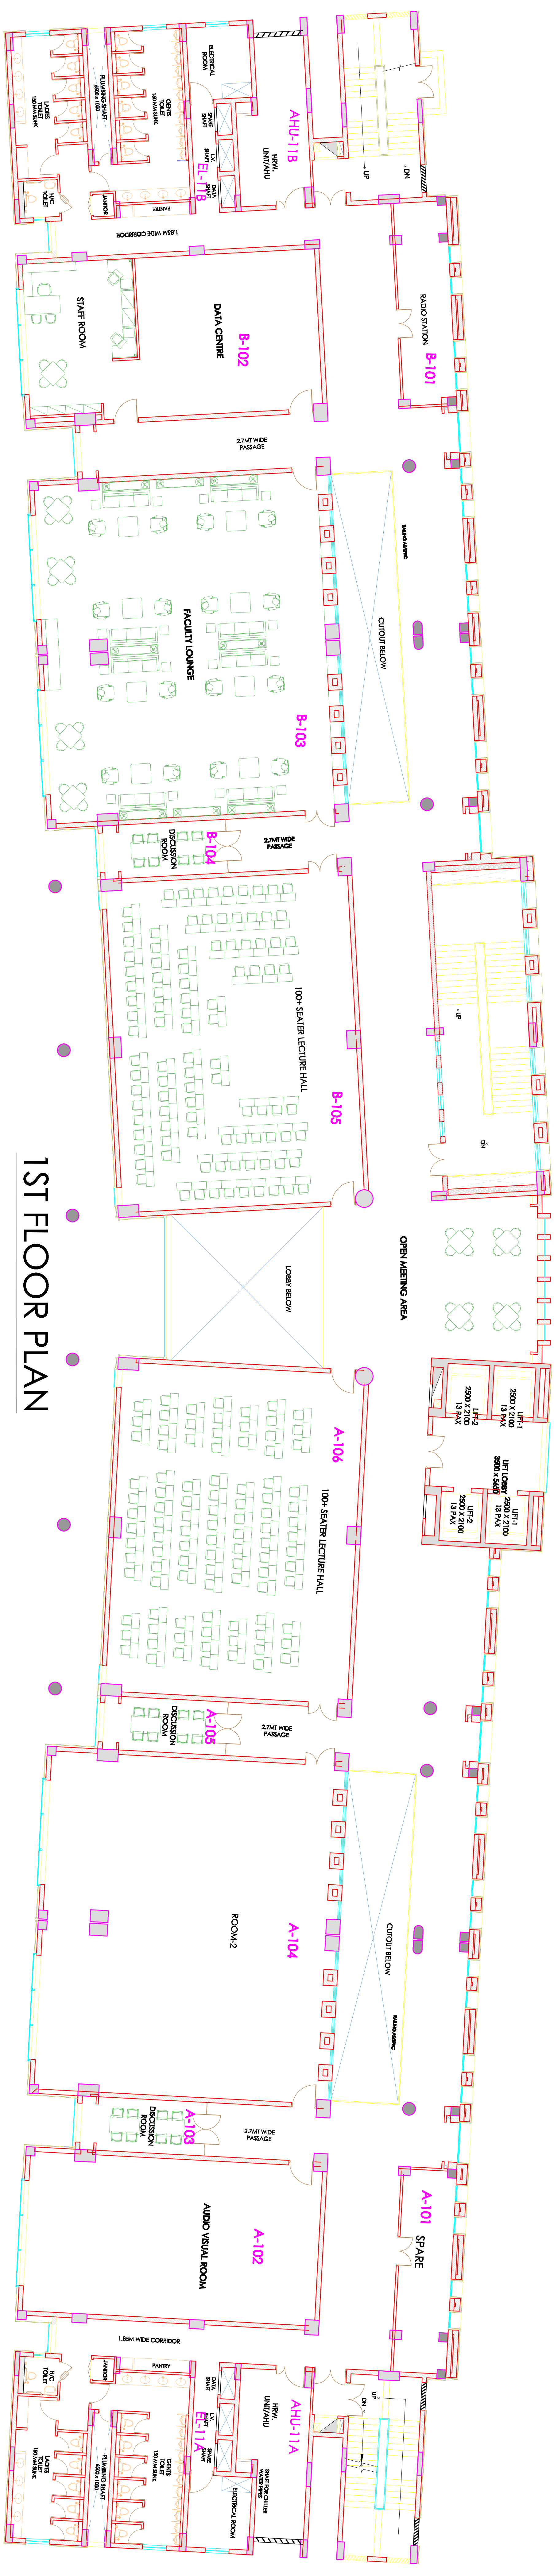

1ST FLOOR PLAN