


PRODUCED BY AN AUTODESK EDUCATIONAL PRODUCT

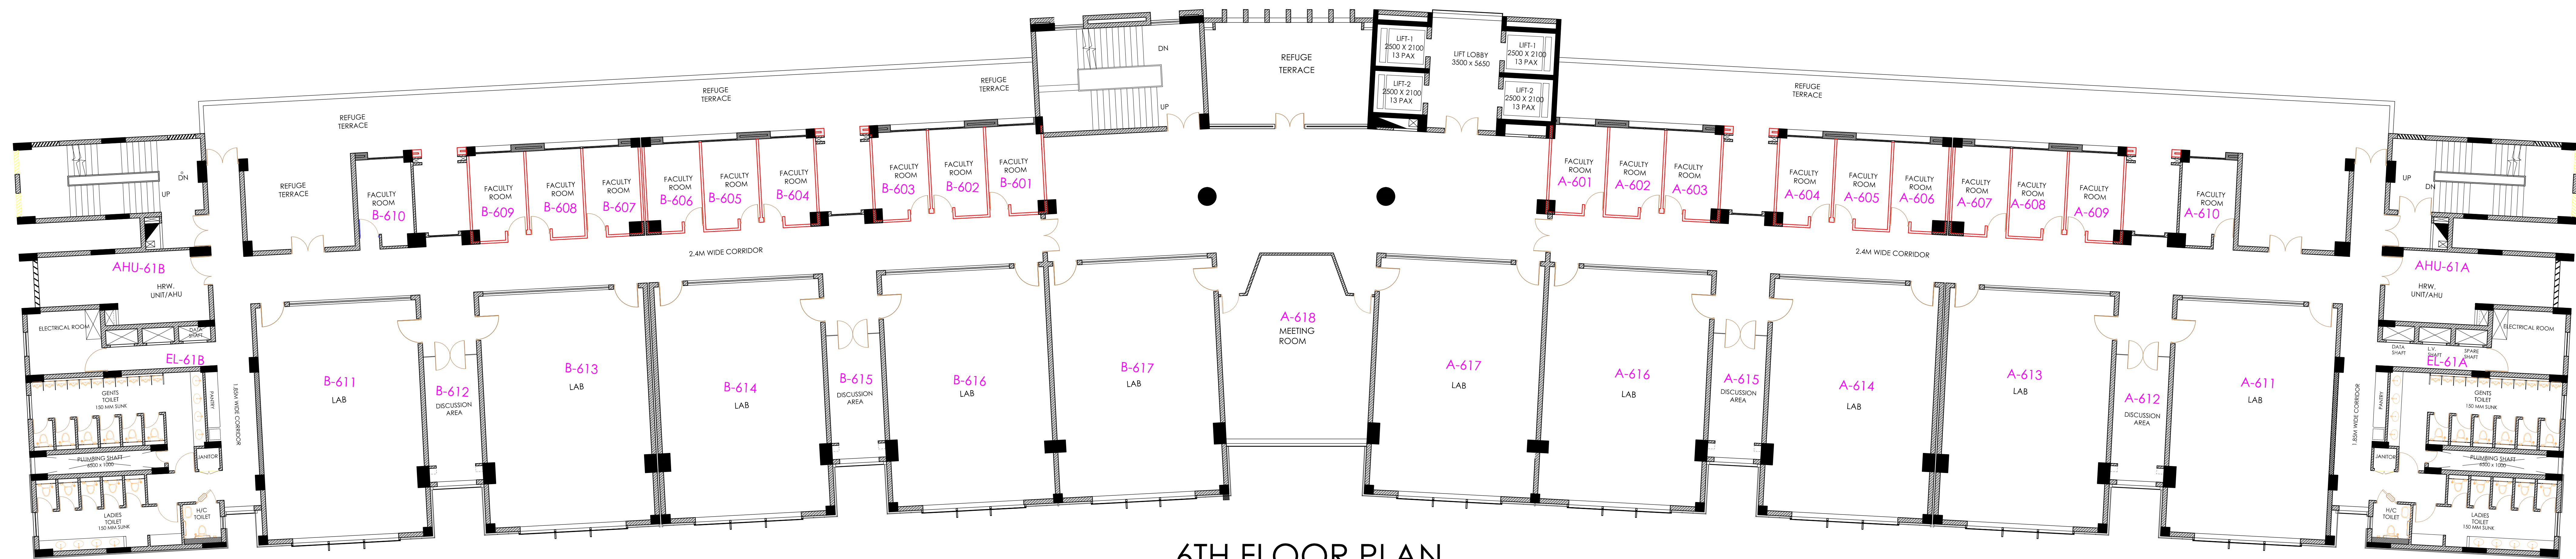

6TH FLOOR PLAN

PRODUCED BY AN AUTODESK EDUCATIONAL PRODUCT