


4th FLOOR PLAN

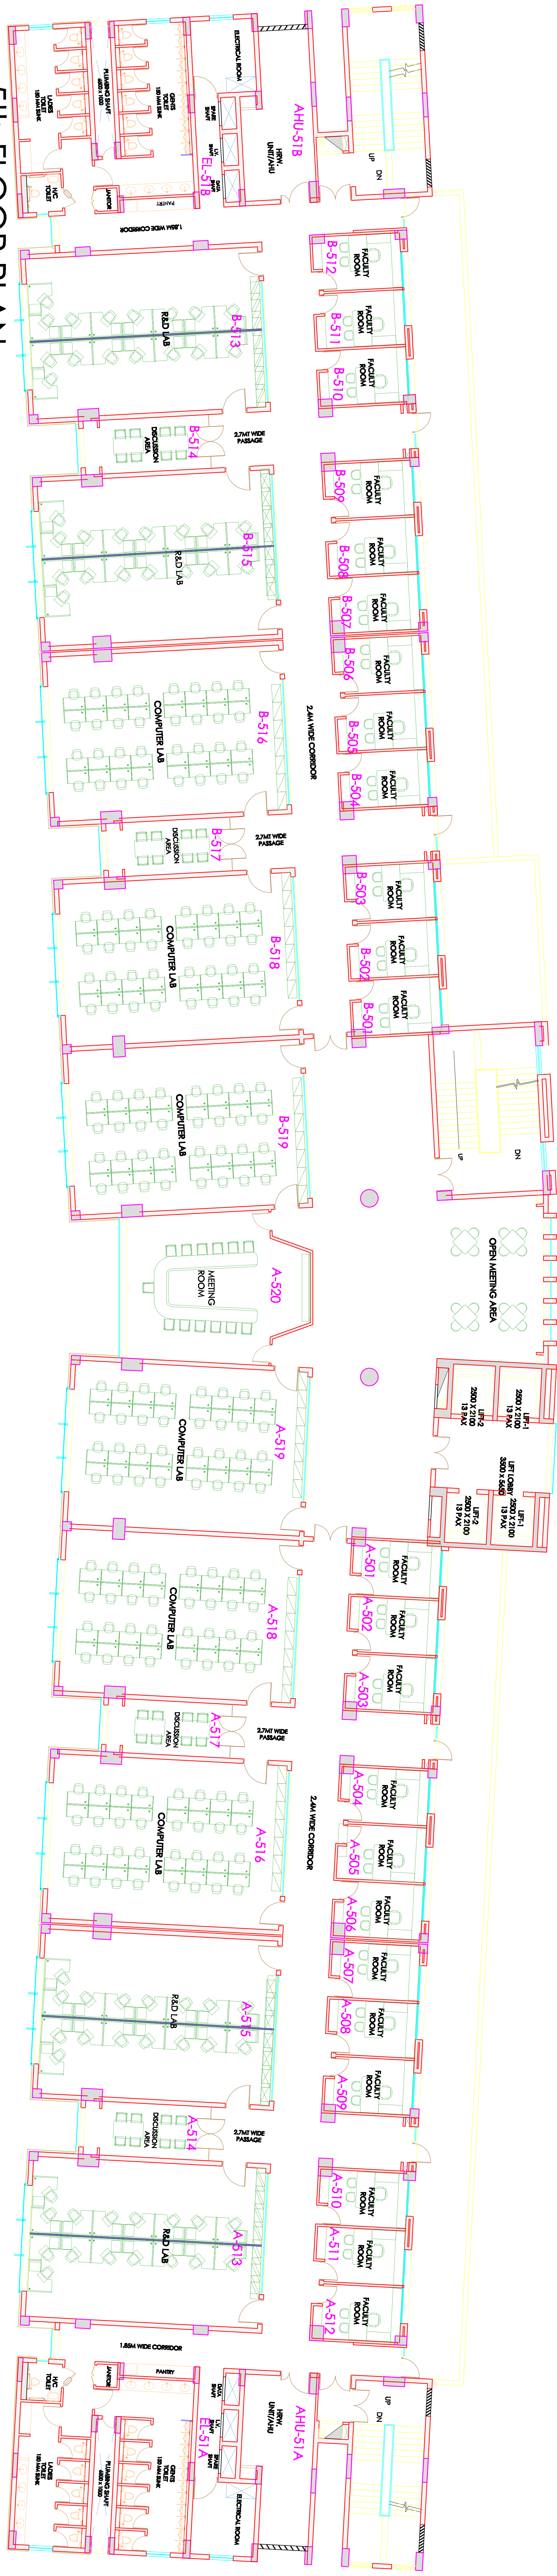

5th FLOOR PLAN