


PRODUCED BY AN AUTODESK EDUCATIONAL PRODUCT

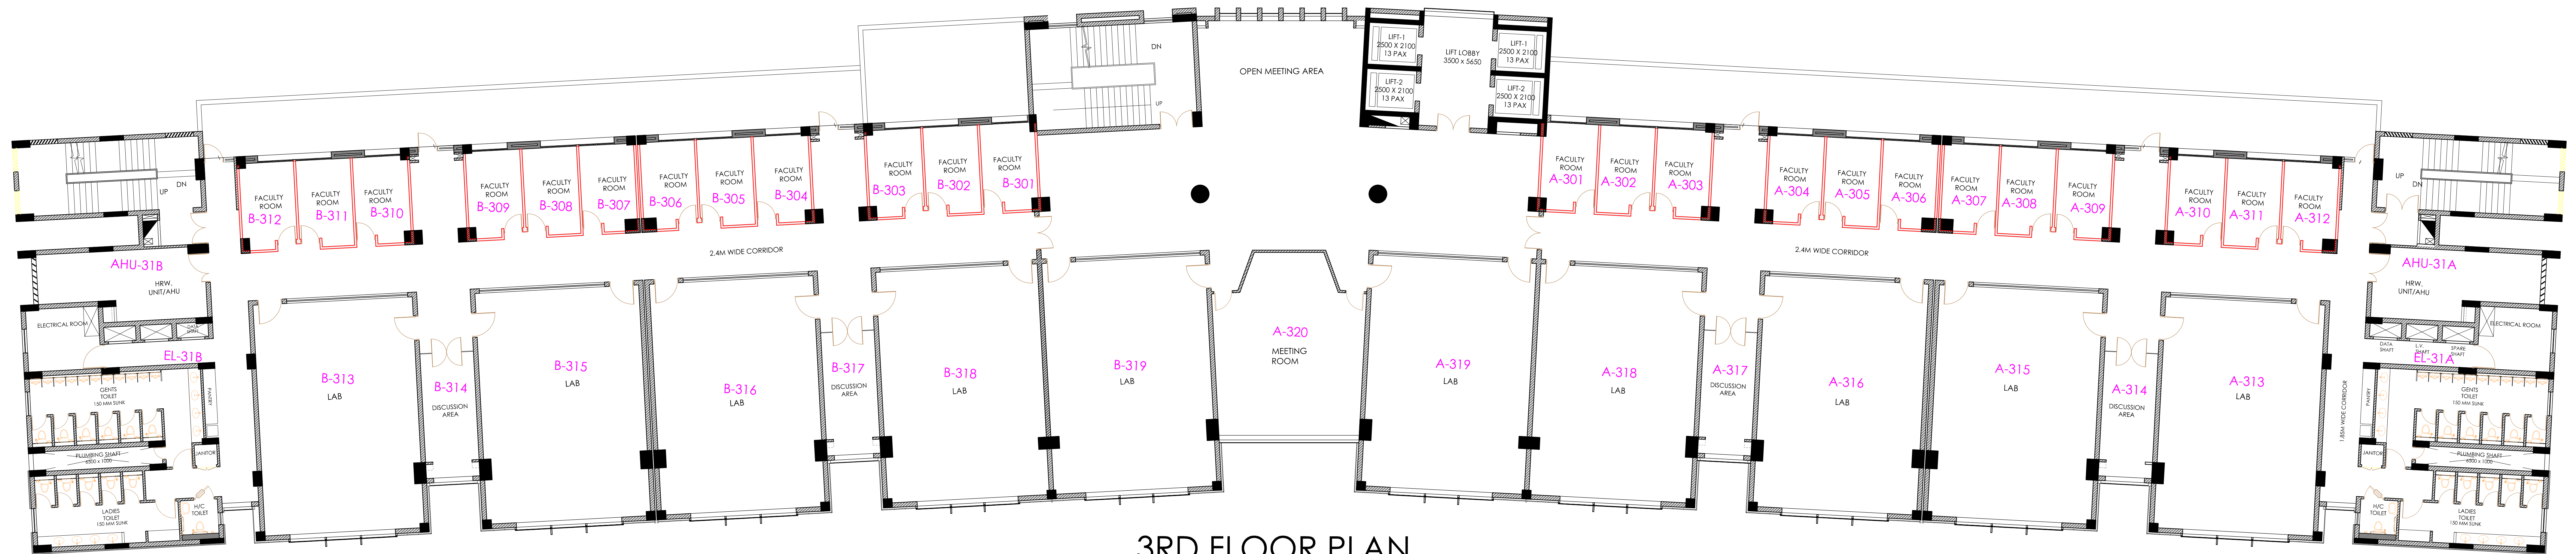

3RD FLOOR PLAN

PRODUCED BY AN AUTODESK EDUCATIONAL PRODUCT